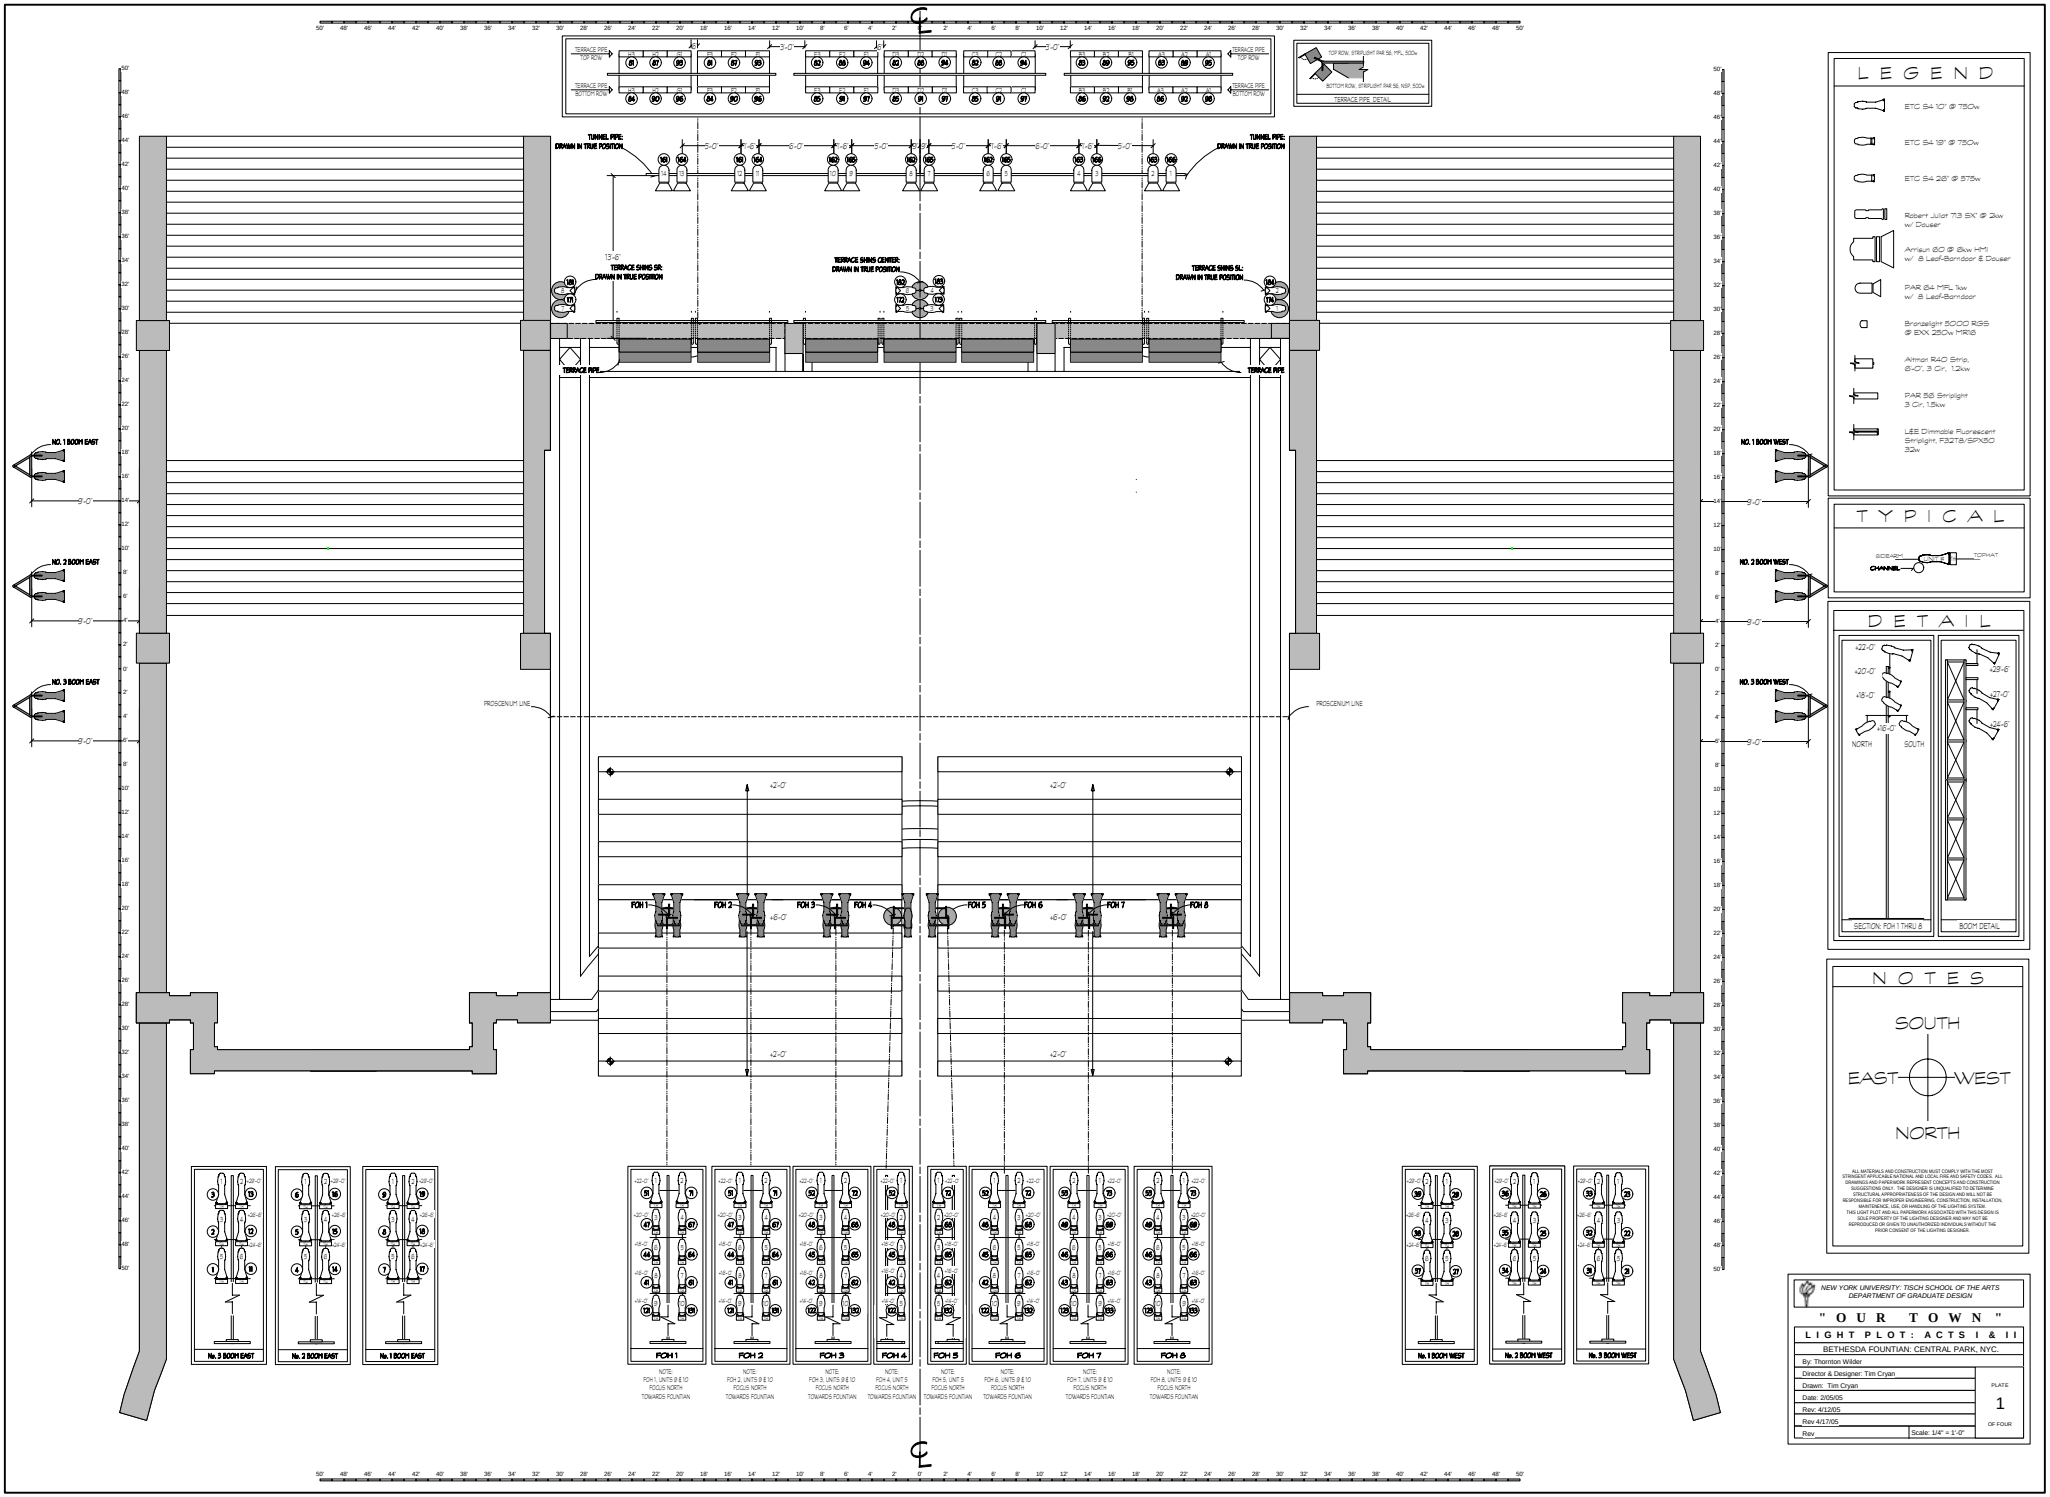
TERRACE PIPE TOP ROW
TERRACE PIPE BOTTOM ROW
TOP ROW: STRIPLIGHT PAR 56, MFL, 500w
BOTTOM ROW: STRIPLIGHT PAR 56, NSP, 500w
TERRACE PIPE DETAIL
TUNNEL PIPE: DRAWN IN TRUE POSITION
TERRACE SHINS SR: DRAWN IN TRUE POSITION
TERRACE SHINS CENTER: DRAWN IN TRUE POSITION
TERRACE SHINS SL: DRAWN IN TRUE POSITION
TERRACE PIPE
NO. 1 BOOM EAST
NO. 2 BOOM EAST
NO. 3 BOOM EAST
NO. 1 BOOM WEST
NO. 2 BOOM WEST
NO. 3 BOOM WEST
PROSCENIUM LINE
FCH 1
FCH 2
FCH 3
FCH 4
FCH 5
FCH 6
FCH 7
FCH 8
NOTE: FCH 1, UNITS 9 & 10 FOCUS NORTH TOWARDS FOUNTIAN
NOTE: FCH 2, UNITS 9 & 10 FOCUS NORTH TOWARDS FOUNTIAN
NOTE: FCH 3, UNITS 9 & 10 FOCUS NORTH TOWARDS FOUNTIAN
NOTE: FCH 4, UNIT 9 FOCUS NORTH TOWARDS FOUNTIAN
NOTE: FCH 5, UNIT 9 FOCUS NORTH TOWARDS FOUNTIAN
NOTE: FCH 6, UNITS 9 & 10 FOCUS NORTH TOWARDS FOUNTIAN
NOTE: FCH 7, UNITS 9 & 10 FOCUS NORTH TOWARDS FOUNTIAN
NOTE: FCH 8, UNITS 9 & 10 FOCUS NORTH TOWARDS FOUNTIAN
LEGEND
ETC S4 10° @ 750w
ETC S4 19° @ 750w
ETC S4 26° @ 575w
Robert Juliat 713 SX @ 2kw w/ Douser
Arrisun 60 @ 6kw HMI w/ 8 Leaf-Barndoor & Douser
PAR 64 MFL 1kw w/ 8 Leaf-Barndoor
Bronzelight 5000 RGB @ 6X 285w MR16
Altman RAO Strip, 6-Ct, 3 Cir, 1.2kw
PAR 56 Striplight 3 Cir, 1.5kw
LEE Dimmable Fluorescent Striplight, F32T8/SPX30 32w
TYPICAL
SIDEARM
TOPHAT
CHANNEL
DETAIL
+22'-0"
+20'-0"
+18'-0"
+16'-0"
NORTH
SOUTH
SECTION: FCH 1 THRU 8
+29'-6"
+27'-0"
+24'-6"
BOOM DETAIL
NOTES
SOUTH
EAST
WEST
NORTH
ALL MATERIALS AND CONSTRUCTION MUST COMPLY WITH THE MOST STRINGENT APPLICABLE NATIONAL AND LOCAL BUILDING AND SAFETY CODES. ALL DRAWINGS AND/OR OTHER INFORMATION SUPPLIED BY THE DESIGNER IS UNCONFIRMED FOR STRUCTURAL, APPROPRIATENESS OF THE DESIGN AND WILL NOT BE RESPONSIBLE FOR IMPROPER ENGINEERING, CONSTRUCTION, INSTALLATION, MAINTENENCE, USE, OR HANDLING OF THE LIGHTING SYSTEM.
THIS LIGHT PLOT AND ALL PAPERWORK ASSOCIATED WITH THIS DESIGN IS SOLE PROPERTY OF THE LIGHTING DESIGNER AND MAY NOT BE REPRODUCED OR GIVEN TO UNAUTHORIZED INDIVIDUALS WITHOUT THE PRIOR CONSENT OF THE LIGHTING DESIGNER.
NEW YORK UNIVERSITY: TISCH SCHOOL OF THE ARTS
DEPARTMENT OF GRADUATE DESIGN
" O U R T O W N "
L I G H T P L O T : A C T S I & II
BETHESDA FOUNTIAN: CENTRAL PARK, NYC.
By: Thornton Wilder
Director & Designer: Tim Cryan
Drawn: Tim Cryan
Date: 2/05/05
Rev: 4/12/05
Rev 4/17/05
Rev
Scale: 1/4" = 1'-0"
PLATE
1
OF FOUR